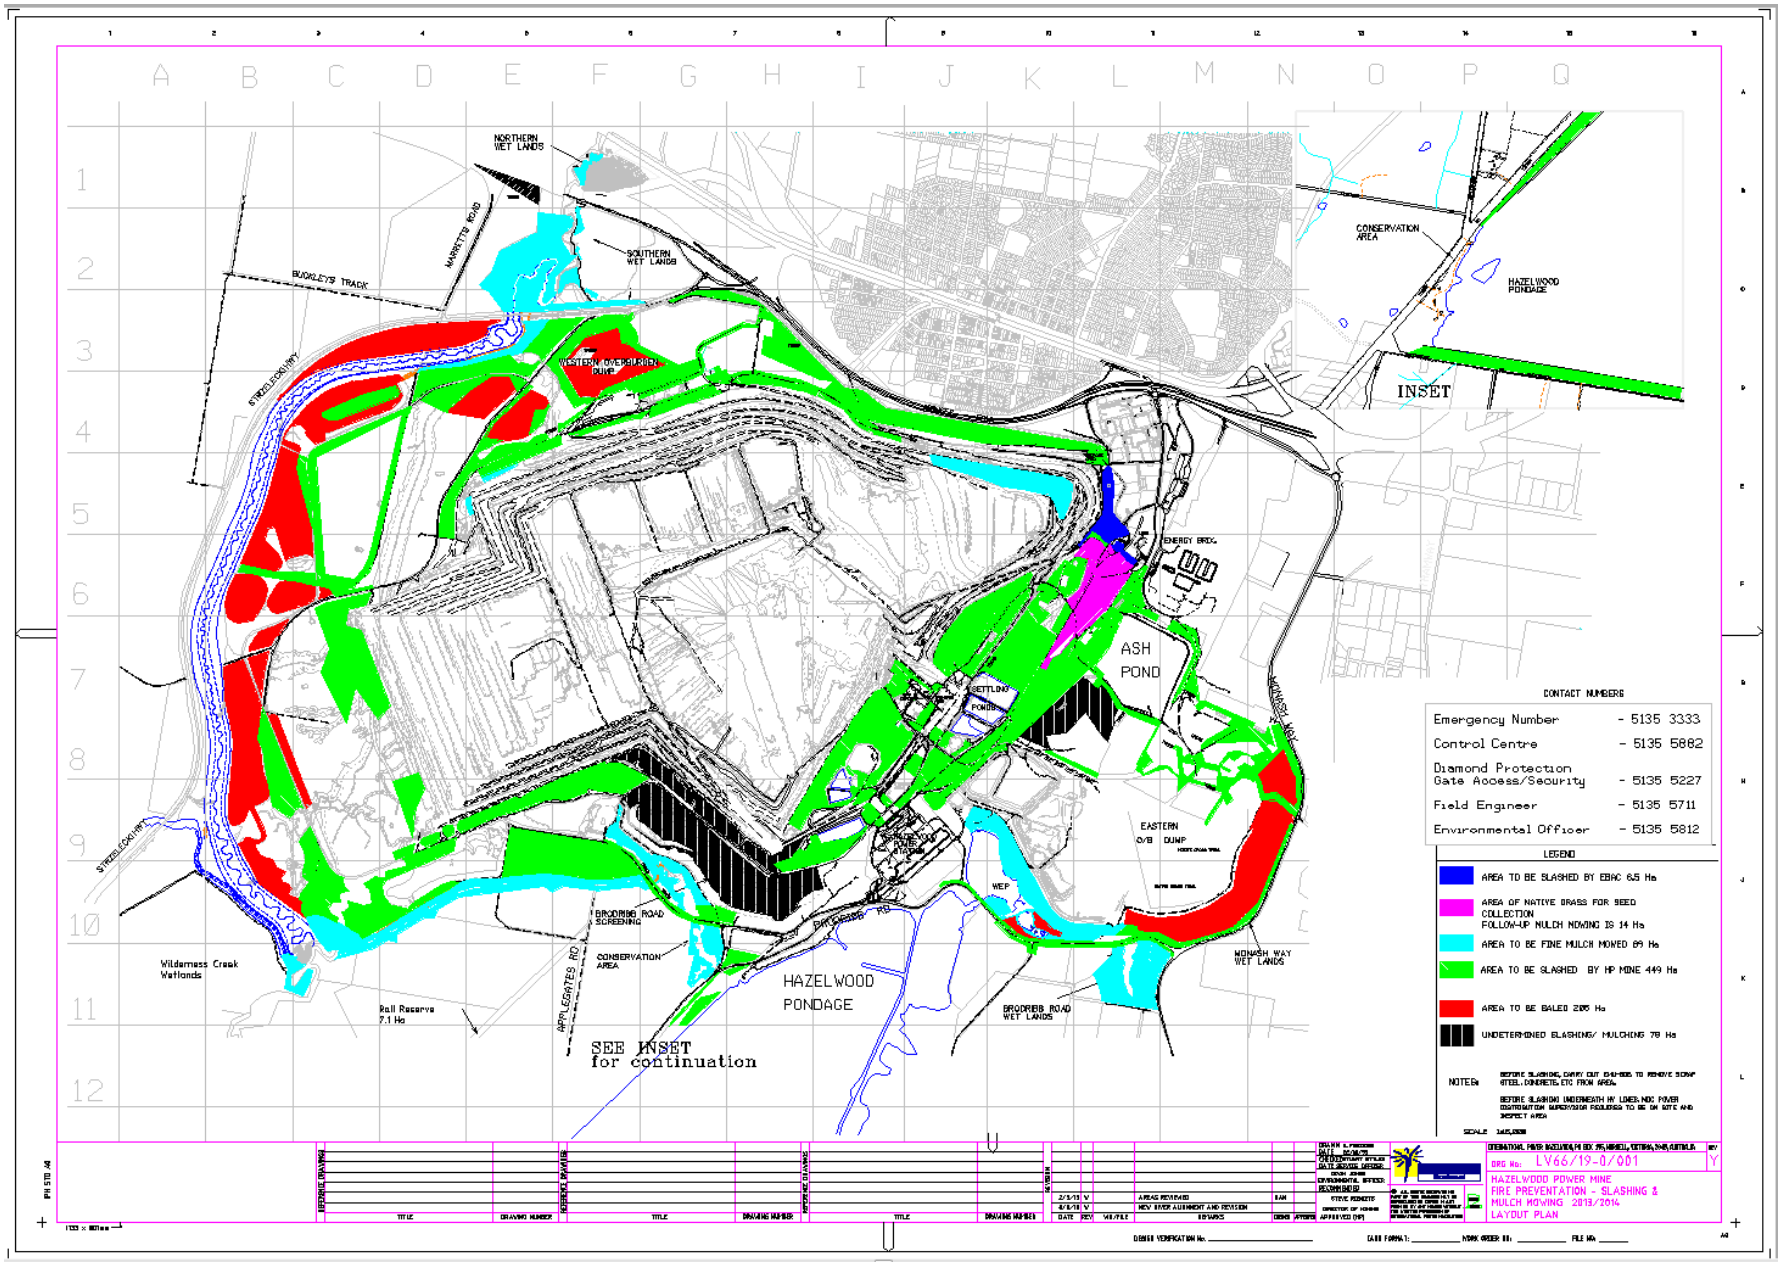
NORTHERN WET LANDS
SOUTHERN WET LANDS
MARRITTS ROAD
BUCKLEY'S TRACK
STRZELECKI HWY
WESTERN OVERBURDEN DUMP
CONSERVATION AREA
HAZELWOOD PONDAGE
INSET
ENERGY BRDG.
ASH POND
SETTLING PONDS
MONASH WAY
EASTERN O/B DUMP
WEP
BRODRIBB ROAD SCREENING
CONSERVATION AREA
Wilderness Creek Wetlands
Rail Reserve 7.1 Ha
APPLEGATES RD
HAZELWOOD PONDAGE
BRODRIBB ROAD WET LANDS
MONASH WAY WET LANDS
SEE INSET for continuation
CONTACT NUMBERS
Emergency Number - 5135 3333
Control Centre - 5135 5882
Diamond Protection Gate Access/Security - 5135 5227
Field Engineer - 5135 5711
Environmental Officer - 5135 5812
LEGEND
AREA TO BE SLASHED BY EBAC 6.5 Ha
AREA OF NATIVE GRASS FOR SEED COLLECTION FOLLOW-UP MULCH MOWING IS 14 Ha
AREA TO BE FINE MULCH MOWED 89 Ha
AREA TO BE SLASHED BY HP MINE 449 Ha
AREA TO BE BALED 2305 Ha
UNDETERMINED SLASHING/ MULCHING 78 Ha
NOTES:
BEFORE SLASHING, CARRY OUT EXERCISES TO REMOVE SCRAP STEEL, CONCRETE, ETC FROM AREA.
BEFORE SLASHING UNDERNEATH HV LINES, NOC POWER DISTRIBUTION SUPERVISOR REQUIRED TO BE ON SITE AND INSPECT AREA
SCALE 1:25,000
ORG No. LV66/19-0/001
REV Y
HAZELWOOD POWER MINE
FIRE PREVENTION - SLASHING & MULCH MOWING 2013/2014
LAYOUT PLAN
2/1/13 V
4/1/13 V
AREAS REVISED
NEW RIVER ALIGNMENT AND REVISION